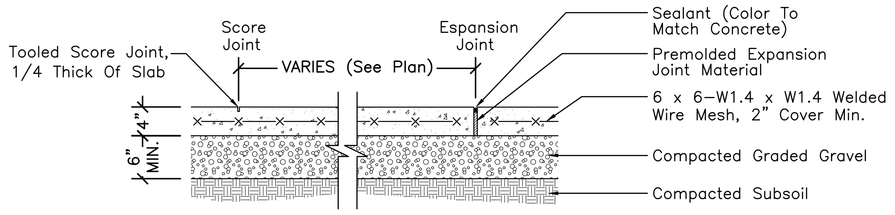

NOTES:
1. Score joints every 6' maximum, both directions. Expansion joints every 25' maximum.
2. Concrete to be 4000psi (28 Days), light broom finish. 4" steel trowl all edges.

1 CONCRETE PAVING

Scale: 1" = 1'–0"

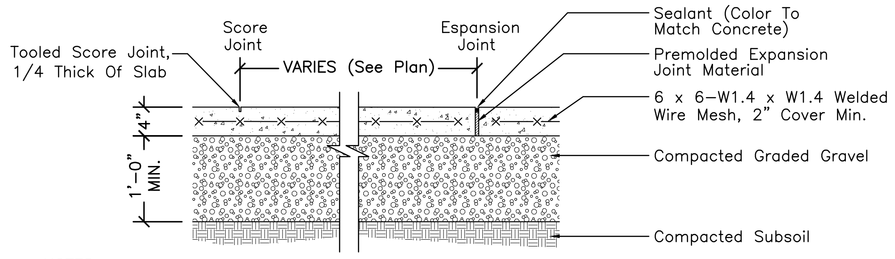

NOTES:
1. Score joints every 6' maximum, both directions. Expansion joints every 25' maximum.
2. Concrete to be 4000psi (28 Days), light broom finish. 4" steel trowl all edges.

1 CONCRETE PAVING (FIRE LANE)

Scale: 1" = 1'–0"

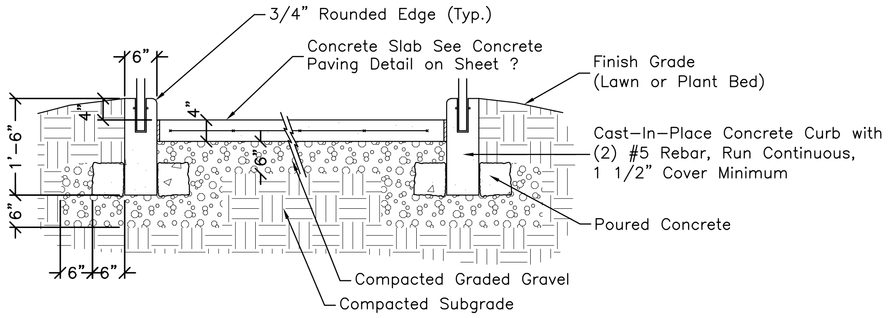

1 CONCRETE HANDICAP RAMP

Scale: 3/4" = 1'–0"

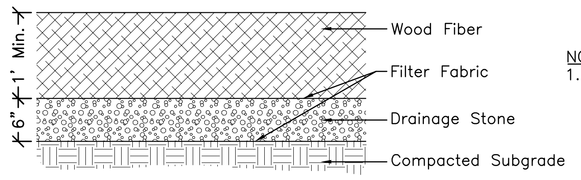

NOTES:
1. Depth of wood fiber to be 12" minimum AFTER COMPACTION.

1 WOOD FIBER SAFETY SURFACE

Scale: 1" = 1'–0"

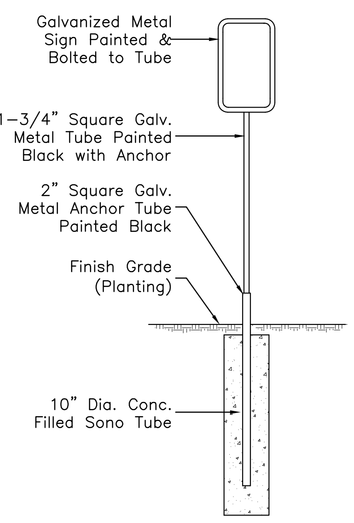

SIGN DESIGNATION CHART			
SIGN DESIGNATION	HEIGHT	WIDTH	SIGN
R5–1 (DO NOT ENTER)	30"	30"	DO NOT ENTER
R1–1 (STOP)	30"	30"	STOP
R7–8 (ACCESSIBLE PARKING)	18"	12"	RESERVED PARKING
R6–1R (ONE WAY)	12"	36"	ONE WAY
R7–1 (NO PARKING)	18"	12"	NO PARKING FIRELANE

NOTES:
1. Sign designations taken from the Manual on Uniform Traffic Control Devices (latest edition).

1 TRAFFIC SIGNS

Not to Scale

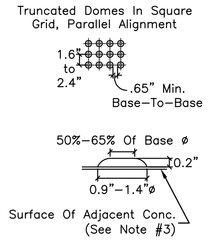

NOTES:
1. The color of the detectable warnings shall provide a visual contrast to the surrounding surface and shall be approved by the Landscape Architect.
2. Truncated dome warning markers shall be aligned on a square grid with the predominant direction of pedestrian travel.
3. For surface–applied truncated dome products, a maximum ¼" vertical change in level is allowed. For changes in level between ¼" and ½", a bevel with a maximum 1:2 slope is required.
4. Curb ramps to conform to all federal, state, and local codes.

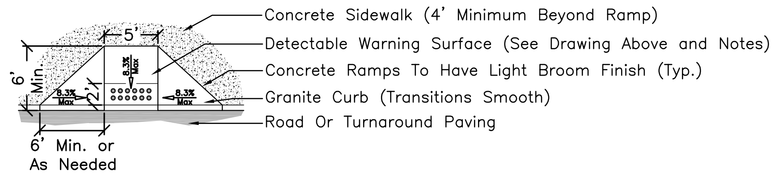

1 CURB CUT WITH TACTILE WARNING STRIP

Scale: 1/8" = 1'–0"

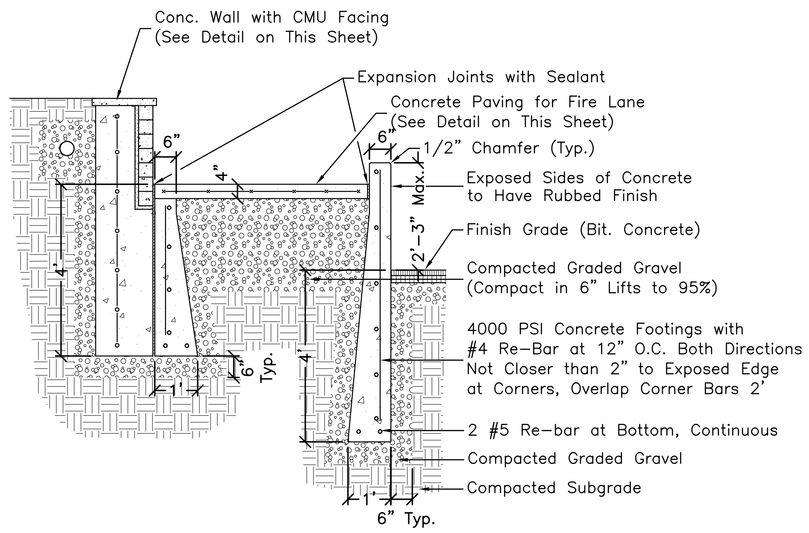

1 CAST IN PLACE CONCRETE WALL

Scale: 1/2" = 1'–0"

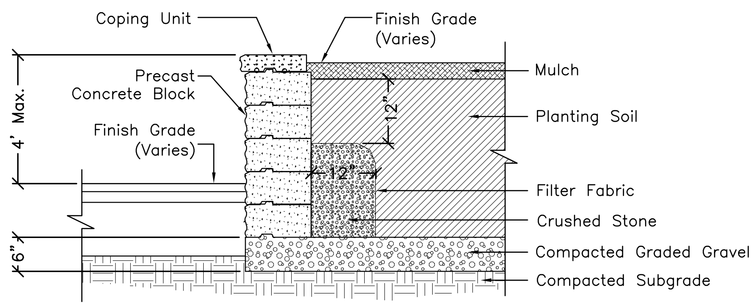

NOTES:
1. SHOP DRAWINGS FROM MANUFACTURER REQUIRED.
2. Precast concrete blocks to be Verazzo Stone by Jandris and Sons or approved equal. Color to be selected by Landscape Architect from Manufacturer's full range of colors.
3. Provide weep holes in all walls as instructed by Manufacturer.
4. Contruct a 10' sample section of wall for approval by Architect before continuing installation. All walls to have a vertical face.

1 PRECAST CONC. UNIT BLOCK WALL

Scale: 1/2" = 1'–0"

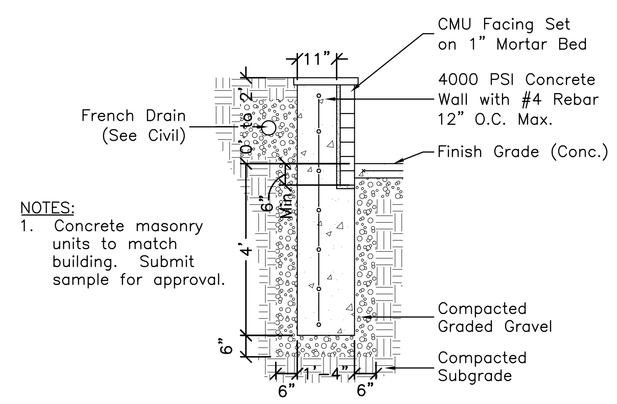

NOTES:
1. Concrete masonry units to match building. Submit sample for approval.

1 CONCRETE WALL WITH CMU FACING

Scale: 1/2" = 1'–0"

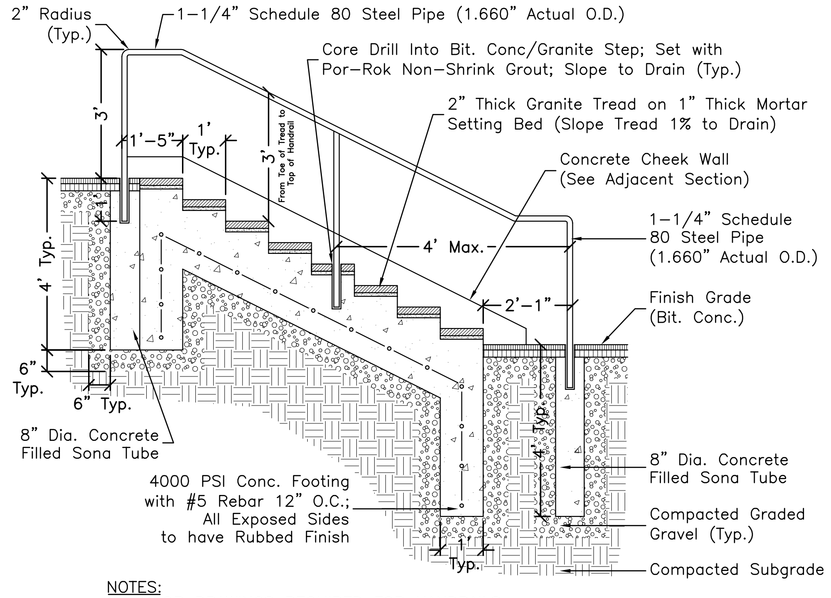

NOTES:
1. SHOP DRAWINGS REQUIRED FOR HANDRAILS.
2. All posts to be plumb. Rails to parallel surface. Weld and grind smooth all edges. Prime and shop paint with 3 part epoxy primer system (see Specs). Touch up on site. Paint color to be selected by Landscape Architect from Manufacturer's standard colors.
3. See Grading Plan (Sheet L–3) for number and height of risers.
4. Granite to be Chelmsford Gray. Thermal finish all exposed faces and saw cut all others. Supply sample for approval.

1 GRANITE STAIRS WITH HANDRAILS & CONCRETE CHEEK WALLS

Scale: 1/2" = 1'–0"

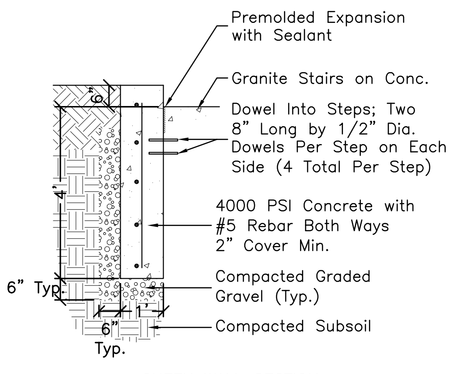

CHEEK WALL SECTION

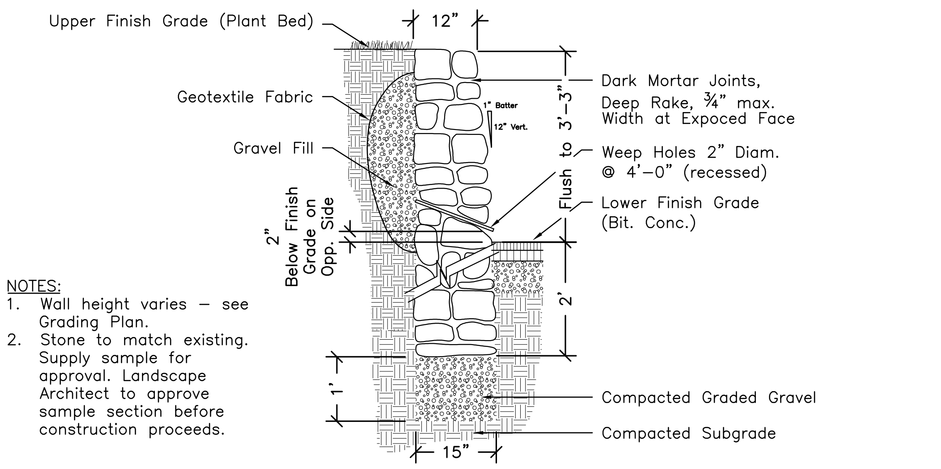

NOTES:
1. Wall height varies – see Grading Plan.
2. Stone to match existing. Supply sample for approval. Landscape Architect to approve sample section before construction proceeds.

1 FIELDSTONE RETAINING WALL

Scale: 3/4" = 1'–0"

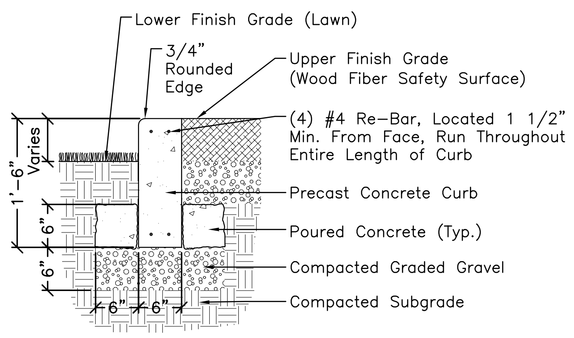

NOTES:
1. Concrete to be 5,000 PSI air–entrained, super–plasticized top and 8" down front face to have rubbed finish.
2. All concrete curbs to be butt jointed with adjacent items and/or materials.

1 PRECAST CONCRETE CURB

Scale: 1" = 1'–0"

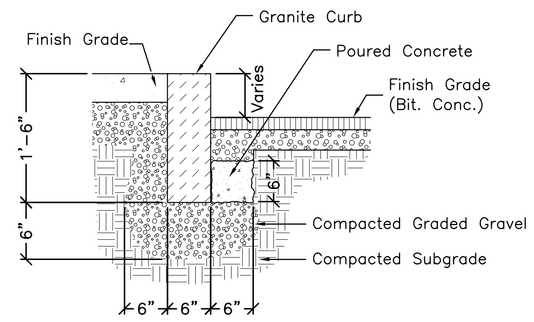

1 6" GRANITE CURB

Scale: 1" = 1'–0"

1 GRANITE STAIRS WITH FIELDSTONE CHEEK WALLS

Scale: 1" = 1'–0"

1 CAST IN PLACE CONCRETE AMPHITHEATER

Scale: 1" = 1'–0"

HMFH Architects, Inc.
101 Main Street
Cambridge, MA 02139
t. 617.492.2200
f. 617.492.3676
www.HMFH.com
Architecture · Programming · Master Planning

CBA Landscape Architects LLC
212 ELM STREET | SOMERVILLE, MA 02144 | www.cbalandscape.com
phone 617.623.1424 | fax 617.623.4572 | landscape architecture urban design planning

SITE PLAN REVIEW
08-16-2010

TRUE NORTH
PLAN NORTH

Carlisle Public School
Carlisle, MA
SITE DETAILS

SCALE: As Shown | DRAWN BY: KRF | CHECKED BY: CCB

REVISIONS NO.	DATE	REMARKS	BY

DRAWING NUMBER
L5

JOB NUMBER 600919

©COPYRIGHT HMFH ARCHITECTS, INC.