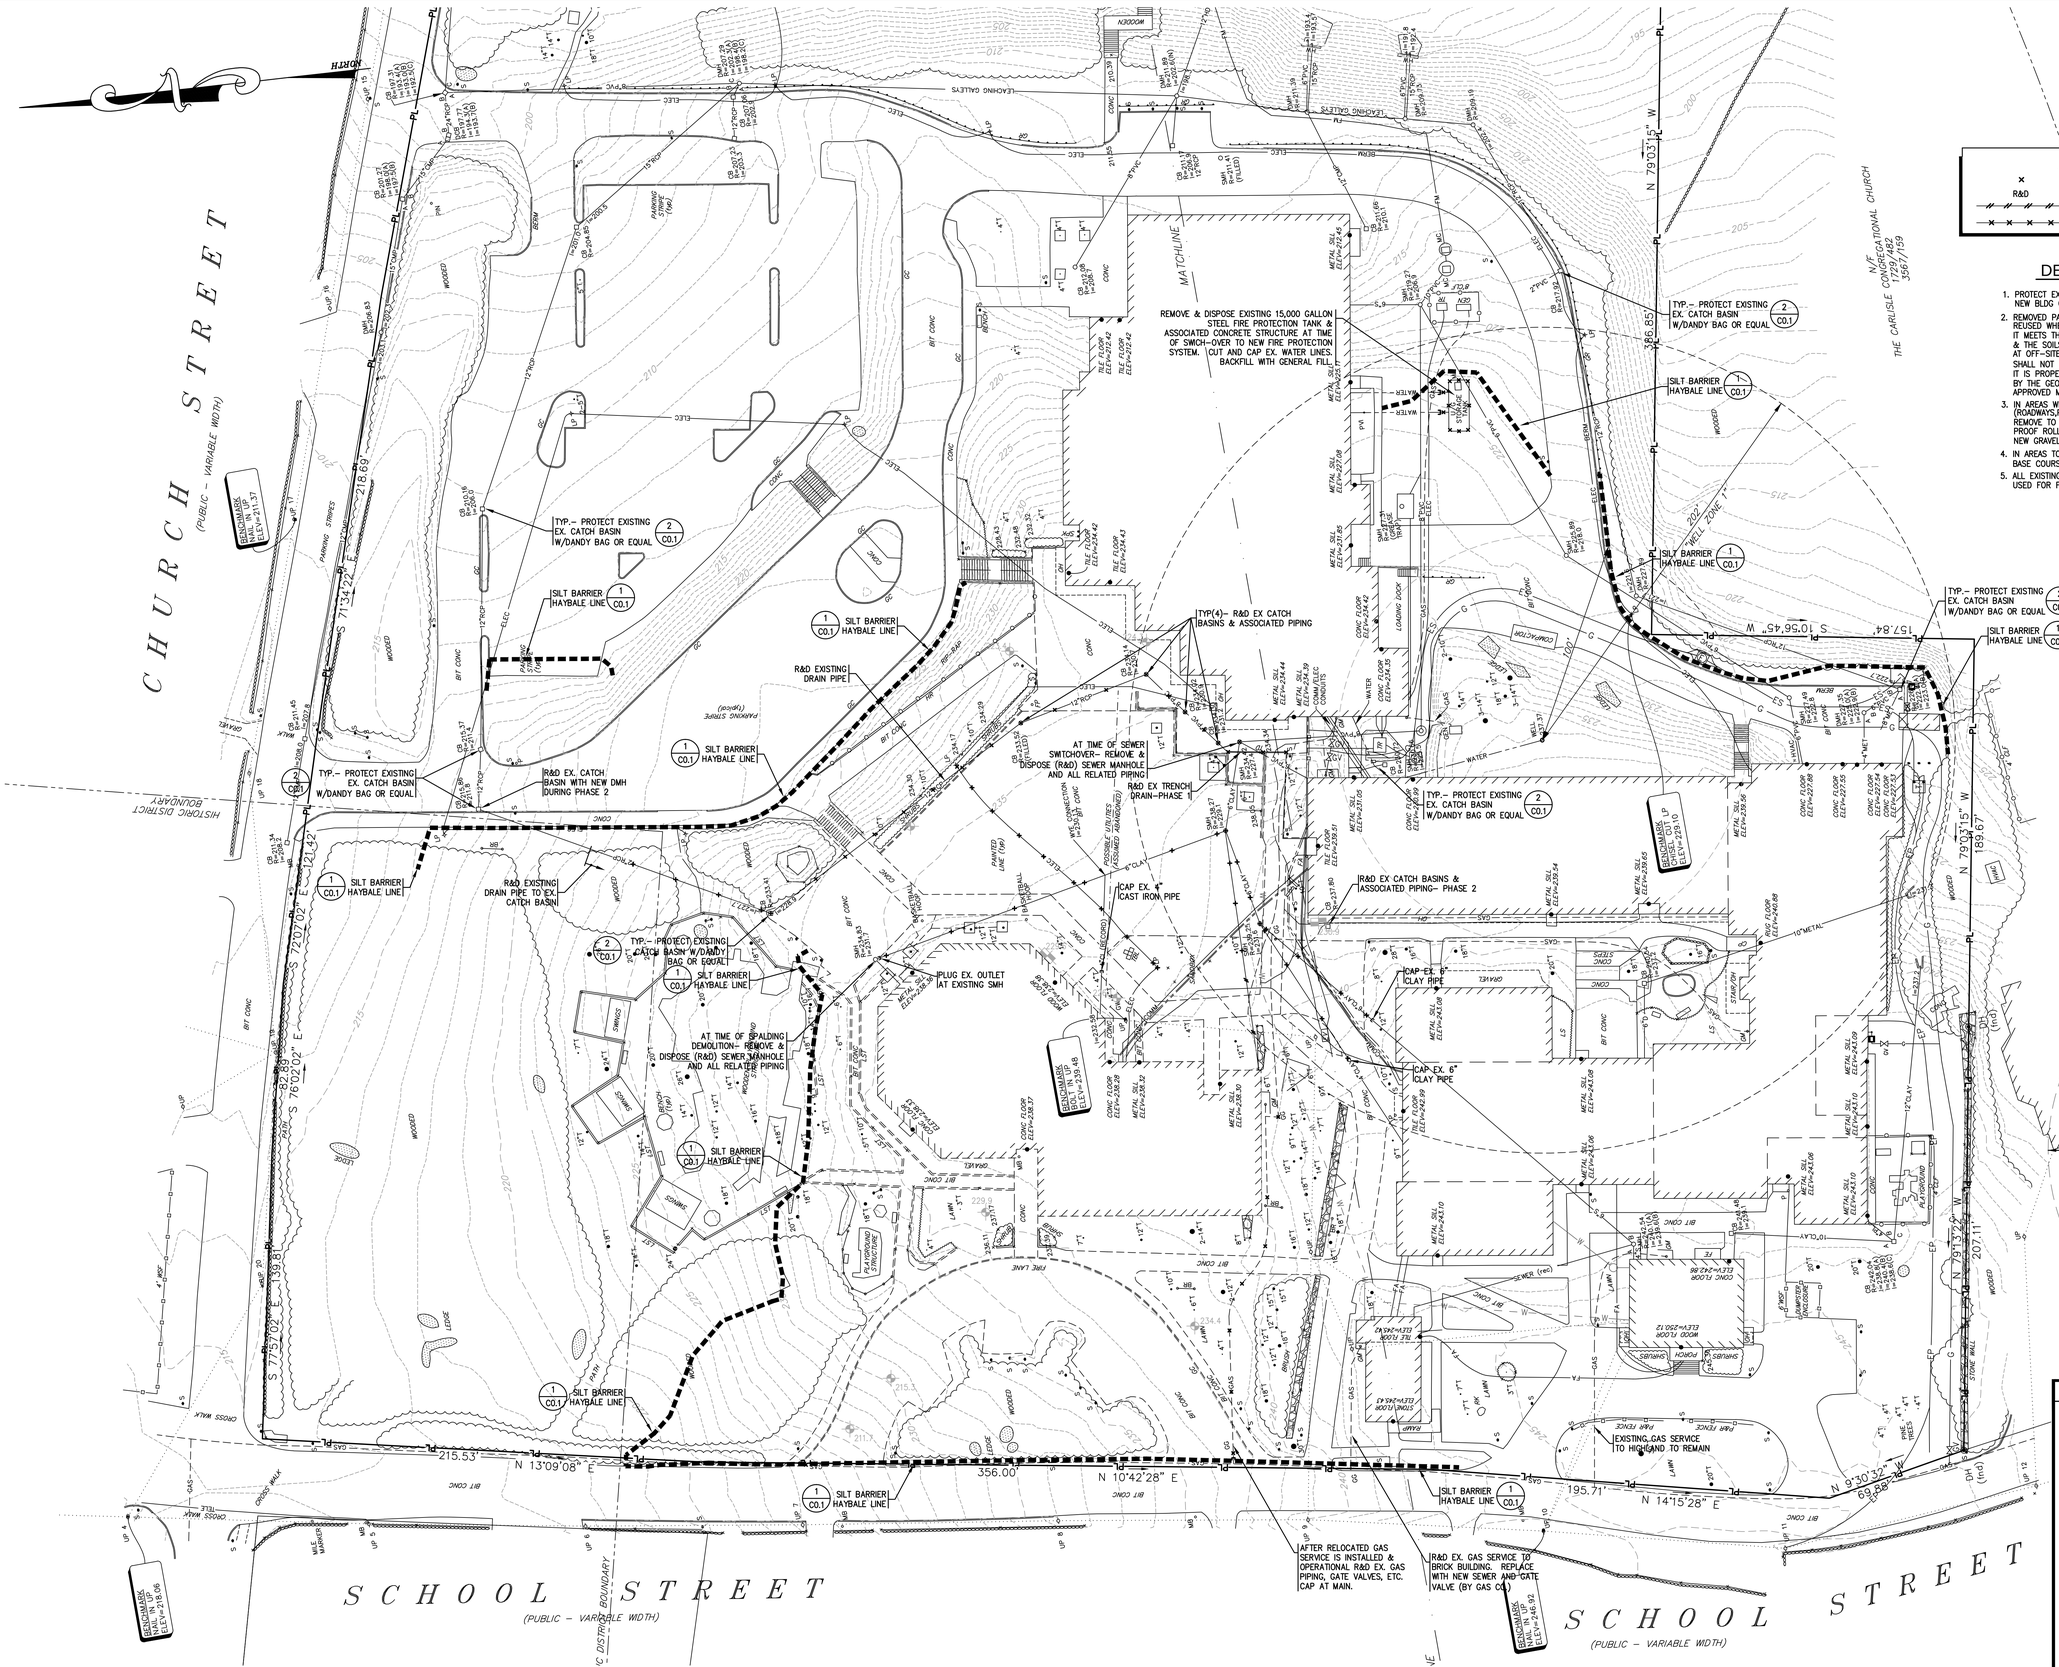

DEMO LEGEND

×	REMOVE & DISPOSE
R&D	REMOVE & DISPOSE
	ABANDON EXIST'G. UTILITY IN PLACE
	REMOVE & DISPOSE OF EXIST'G. UTILITY

DEMOLITION NOTES

1. PROTECT EXISTING UTILITIES AS SHOWN DURING NEW NEW BLDG CONSTRUCTION.
2. REMOVED PAVING MAT'L. MAY BE PULVERIZED ON SITE & REUSED WHEN MIXED WITH OTHER MAT'L., PROVIDED IT MEETS THE REQUIREMENTS OF THE DOCUMENTS & THE SOILS LAB, OR LEGALLY DISPOSED OF AT AT OFF-SITE LOCATIONS. BROKEN-UP PAVING MATERIAL SHALL NOT BE DISPOSED OF OR COVERED ON SITE UNLESS IT IS PROPERLY PULVERIZED & ONLY IN AREAS APPROVED BY THE GEOTECHNICAL ENGINEER & USING SOILS LABORATORY APPROVED METHODS.
3. IN AREAS WHERE THE FINISH MATERIAL WILL BE PAVING (ROADWAYS,PARKING AREA OR CONCRETE WALKS) REMOVE TO THE INDICATED SUB-GRADE LEVEL PROOF ROLL, TEST AND PROCEED WITH PLACEMENT OF NEW GRAVEL COURSE TO THE SPECIFIED THICKNESS.
4. IN AREAS TO BE LANDSCAPED, CUT OR FILL OVER THE BASE COURSE TO BRING UP TO THE SUB-GRADE LEVEL.
5. ALL EXISTING BASE COURSE MATERIAL MAY BE USED FOR FILL IN AREAS SPECIFIED WITH ORDINARY BORROW.

1 C1.0 SITE UTILITY DEMOLITION & PREPARATION PLAN
SCALE: 1" = 30'

GRAPHIC SCALE
30 0 15 30 60 120
(IN FEET)
1 inch = 30 ft.

KEYPLAN

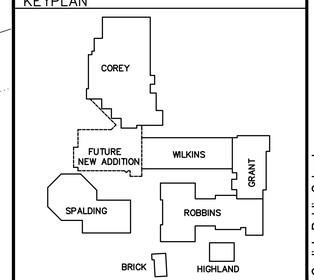

HMFH Architects, Inc.
130 Bishop Allen Drive
Cambridge, MA 02139
t 617.492.2200
f 617.876.9775
www.HMFH.com
Architecture · Programming · Master Planning

COMMONWEALTH OF MASSACHUSETTS
CHRISTOPHER M. GARCIA
CIVIL
No. 45034
REGISTERED PROFESSIONAL ENGINEER

GARCIA-GALUSKA-DESOUSA
CONSULTING ENGINEERS, INC.
375 Pearce Street, Suite 2
508-998-5700 • FAX 508-998-0883 • EMAIL info@g-g-d.com

SITE PLAN REVIEW
09-09-2010

Carlisle Public School
Carlisle, MA
Site Utility Demolition & Preparation Plan
SCALE: As indicated DRAWN BY: NCK CHECKED BY: CMG

REVISIONS NO.	DATE	REMARKS	BY

DRAWING NUMBER
C1.0
JOB NUMBER 493208

©COPYRIGHT HMFH ARCHITECTS, INC.