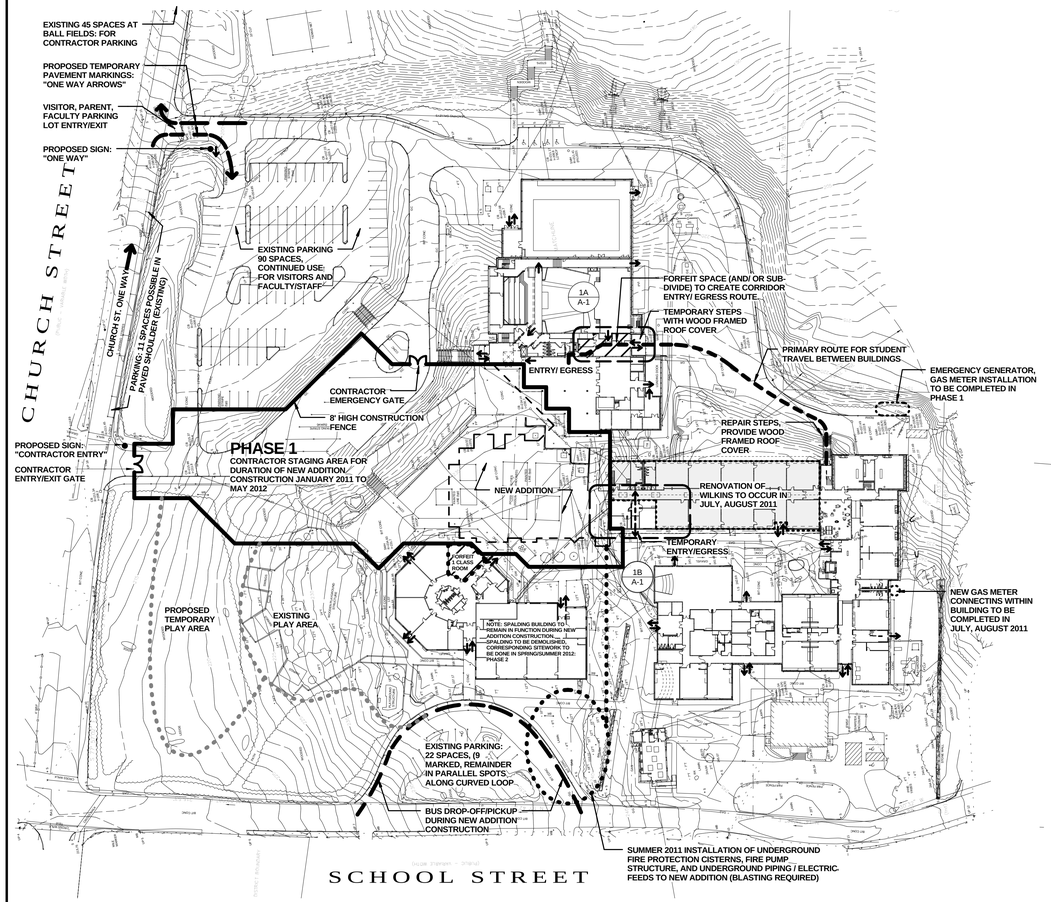

1 LOGISTICS PLAN PHASE 1
Scale: 1" = 60'-0"

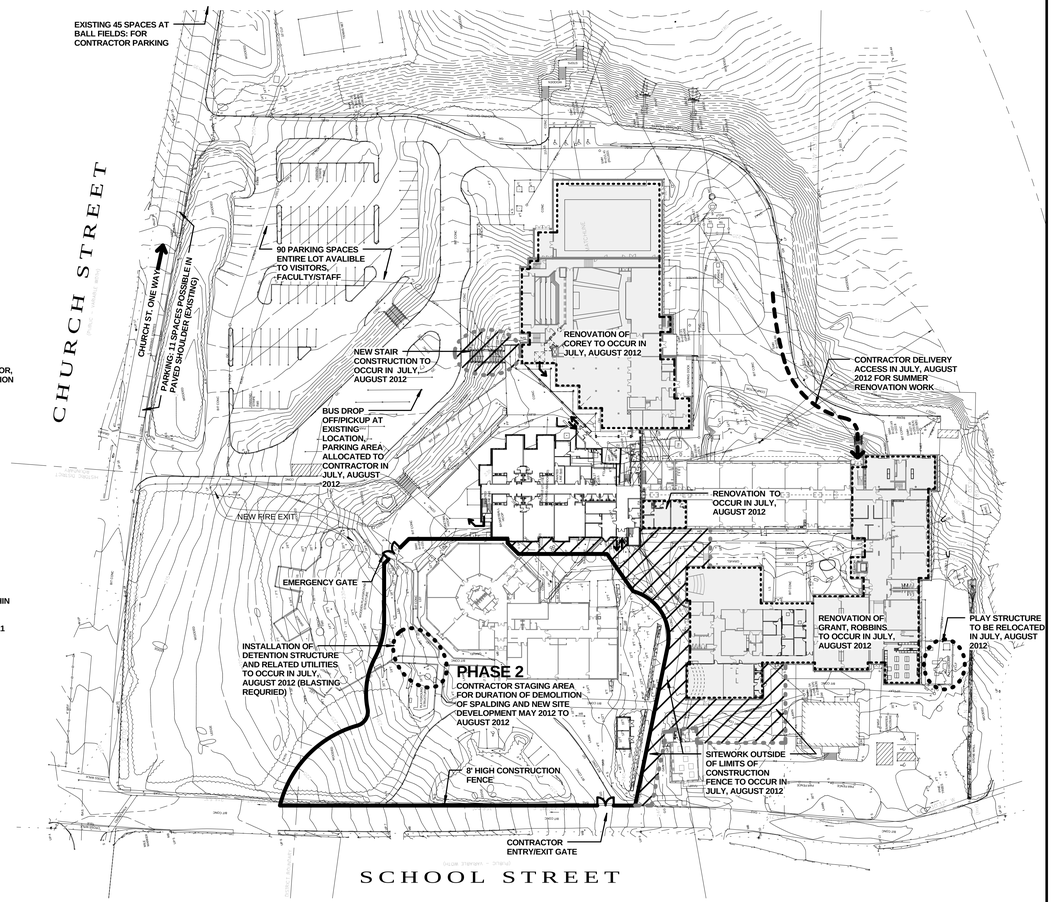

2 LOGISTICS PLAN PHASE 2
Scale: 1" = 60'-0"

0' 60' 120' 180' 240' 360'

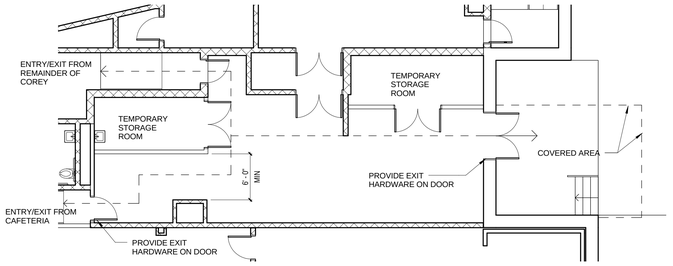

1A TEMPORARY ENTRY/EXIT PLAN AT COREY
Scale: 1/8" = 1'-0"

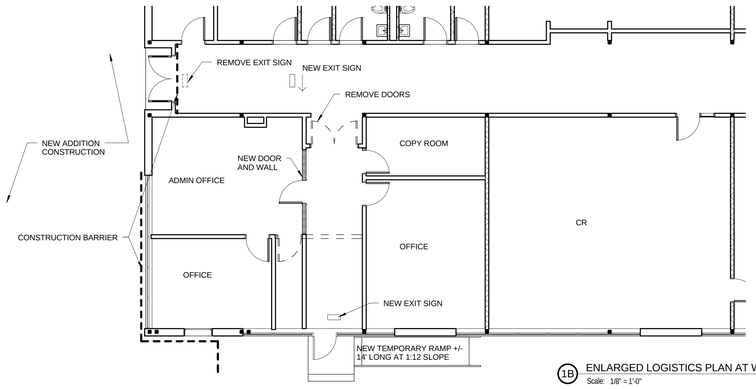

1B ENLARGED LOGISTICS PLAN AT WILKINS
Scale: 1/8" = 1'-0"

HMFH Architects, Inc.
130 Bishop Allen Drive
Cambridge, MA 02139
t 617 576 1050
f 617 876 9775
www.hmfh.com

architecture ■ programming ■ master planning

REGISTERED ARCHITECT
CLAUDIA A. MONTEIRO
No. 6600
COMMONWEALTH OF MASSACHUSETTS

SITE PLAN REVIEW
08-16-2010

TRUE NORTH
PLAN NORTH

KEYPLAN

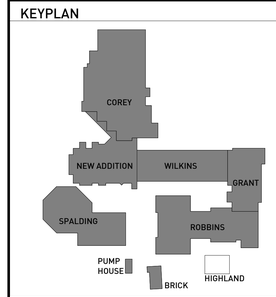

Carlisle Public School
Carlisle, MA
Phasing and Staging Plan

SCALE: As indicated
DRAWN BY: Author
CHECKED BY: Checker

REVISIONS NO.	DATE	REMARKS	BY

DRAWING NUMBER
A-1

JOB NUMBER 493208

8/16/2010 12:20:33 PM C:\Documents and Settings\jeanette\My Documents\Revit Local Files\Carlisle_AF.rvt
©COPYRIGHT HMFH ARCHITECTS, INC.