Brem-126-12.08.2014

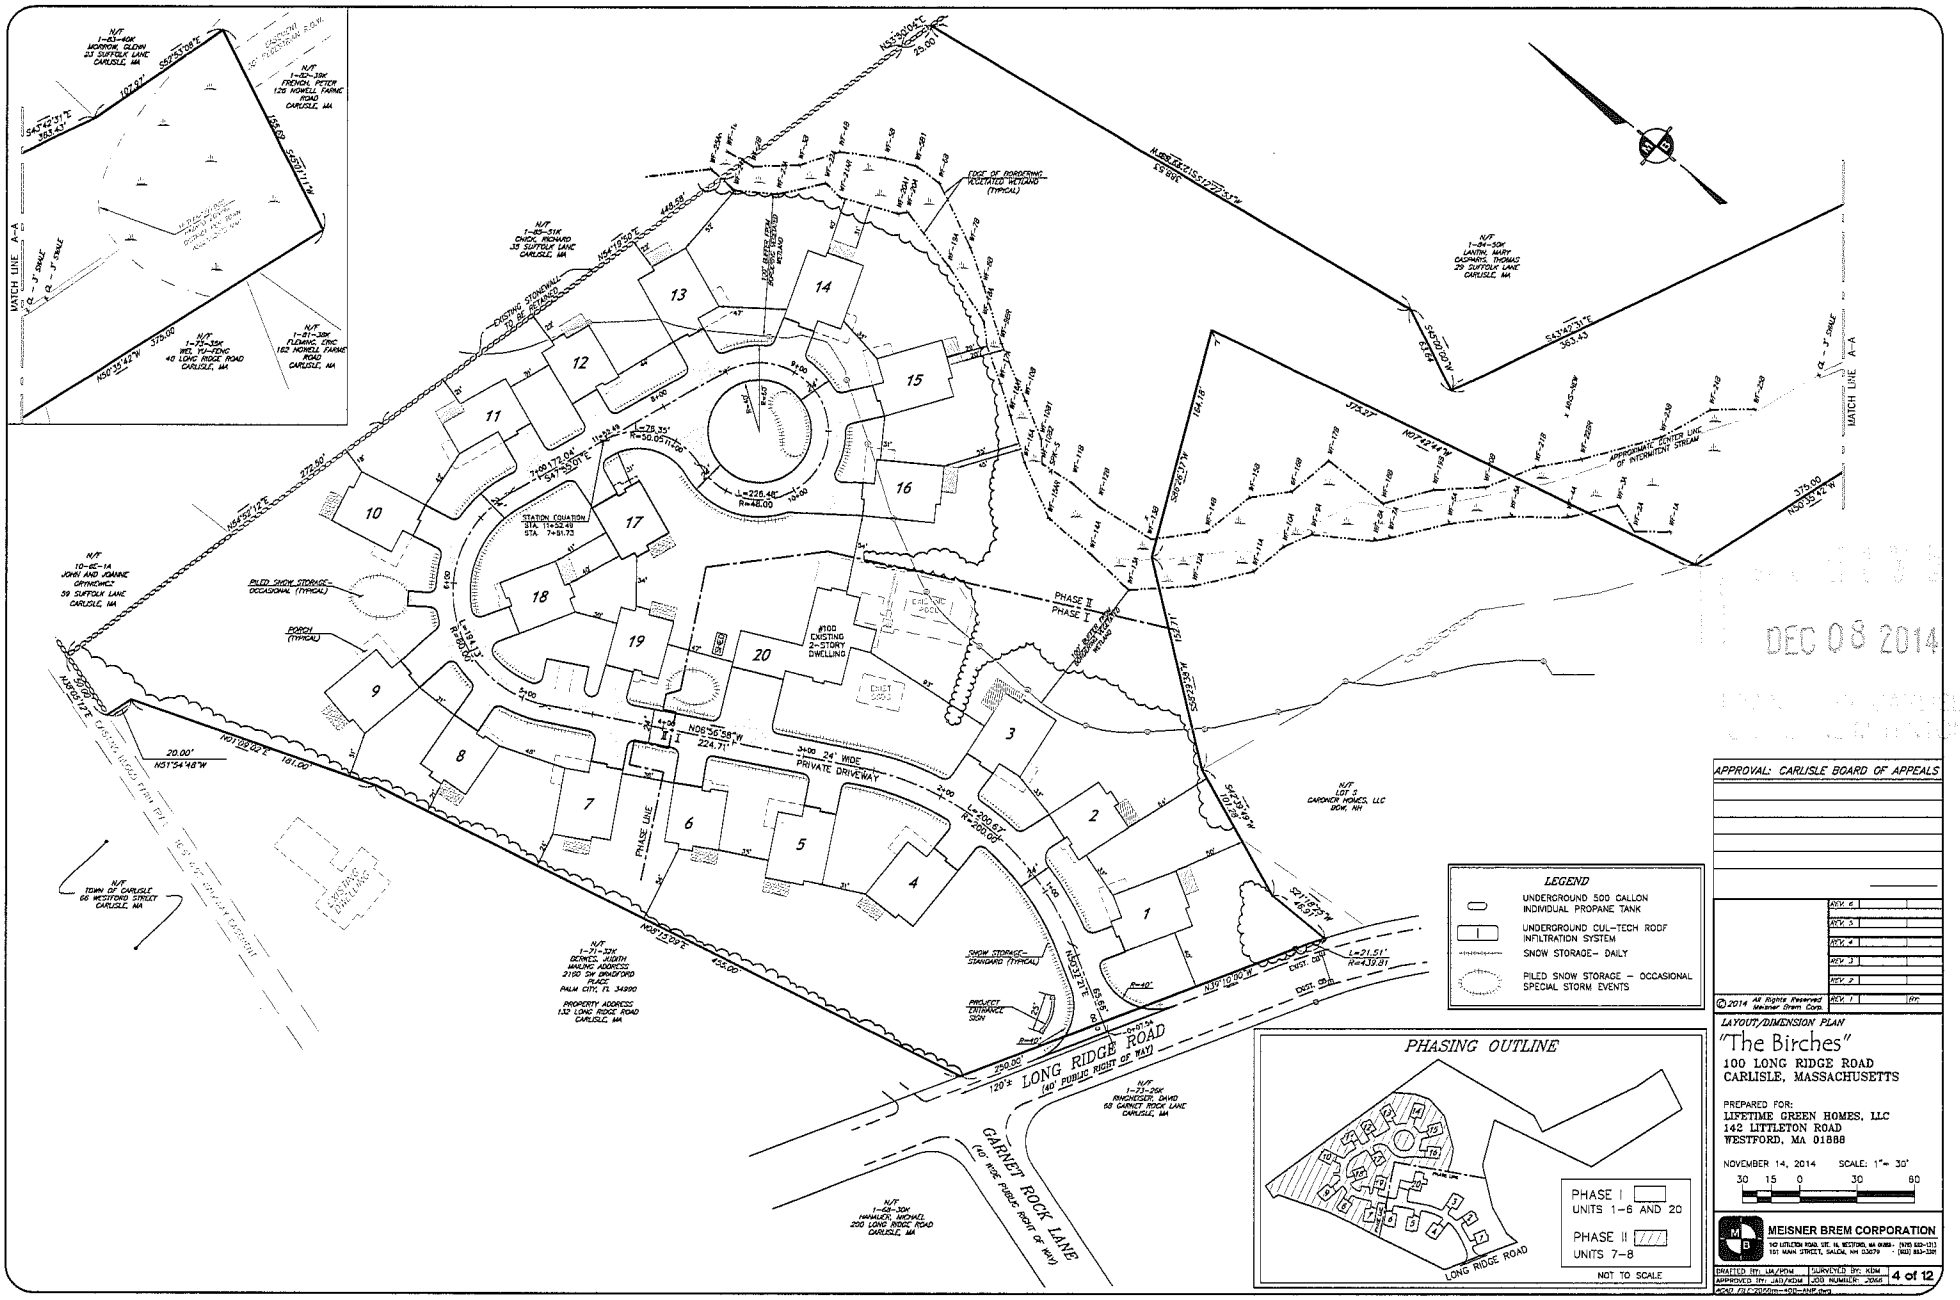

RECEIVED
DEC 08 2014
TOWN OF CARLISLE
PLANNING BOARD

APPROVAL: CARLISLE BOARD OF APPEALS

REV. 6
REV. 5
REV. 4
REV. 3
REV. 2
REV. 1 | Init.

© 2014 All Rights Reserved Meisner Brem Corp.

LAYOUT/DIMENSION PLAN

"The Birches"
100 LONG RIDGE ROAD
CARLISLE, MASSACHUSETTS

PREPARED FOR:
LIFETIME GREEN HOMES, LLC
142 LITTLETON ROAD
WESTFORD, MA 01886

NOVEMBER 14, 2014 SCALE: 1" = 30'
30 15 0 30 60

MEISNER BREM CORPORATION
140 LITTLETON ROAD, STE. 1A, WESTFORD, MA 01886 · (978) 692-1313
101 MAIN STREET, SALEM, NH 03079 · (603) 893-3281

DRAFTED BY: LM/KDM | SURVEYED BY: KDM
APPROVED BY: JAS/KDM | JOB NUMBER: 2056

CAD FILE: 2056sm-400-ANR.dwg