SEE SHEET L1.1 FOR DEMO NOTES

LEGEND:

- Phase Limit of Work
- Saw Cut Line (Phase 2 Only)
- Tree/Object to be Protected
- Tree to be Removed
- Hardscape & Subbase/Wall & Footing to be Removed
- Bit. Concrete Top Coat to be Removed (Phase 2 Only)
- Veg. Area to be Cleared (See Materials & Layout Plans to Determine Extent)
- Temporary Play Area, Brush to be Cleared (Phase 1 Only)

ADDITIONAL REMOVALS PLAN:

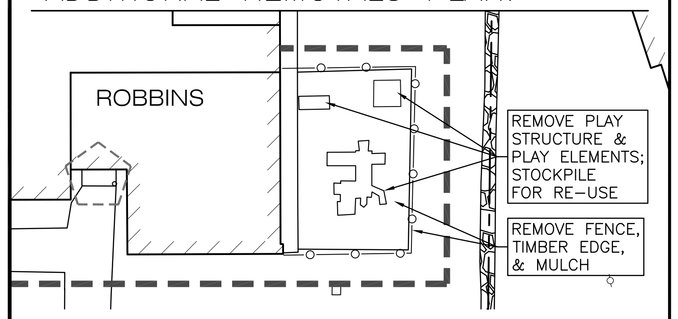

TOP COAT REMOVAL EXTENT:

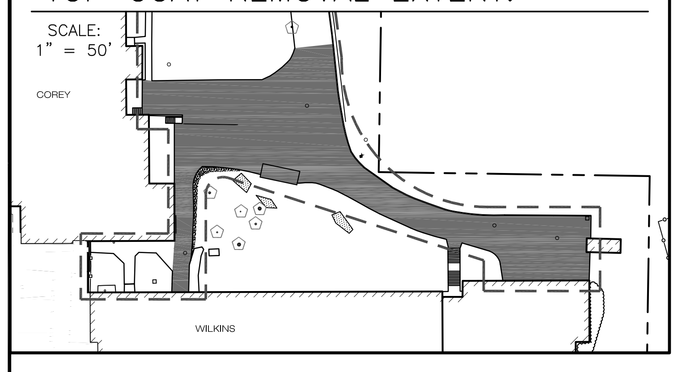

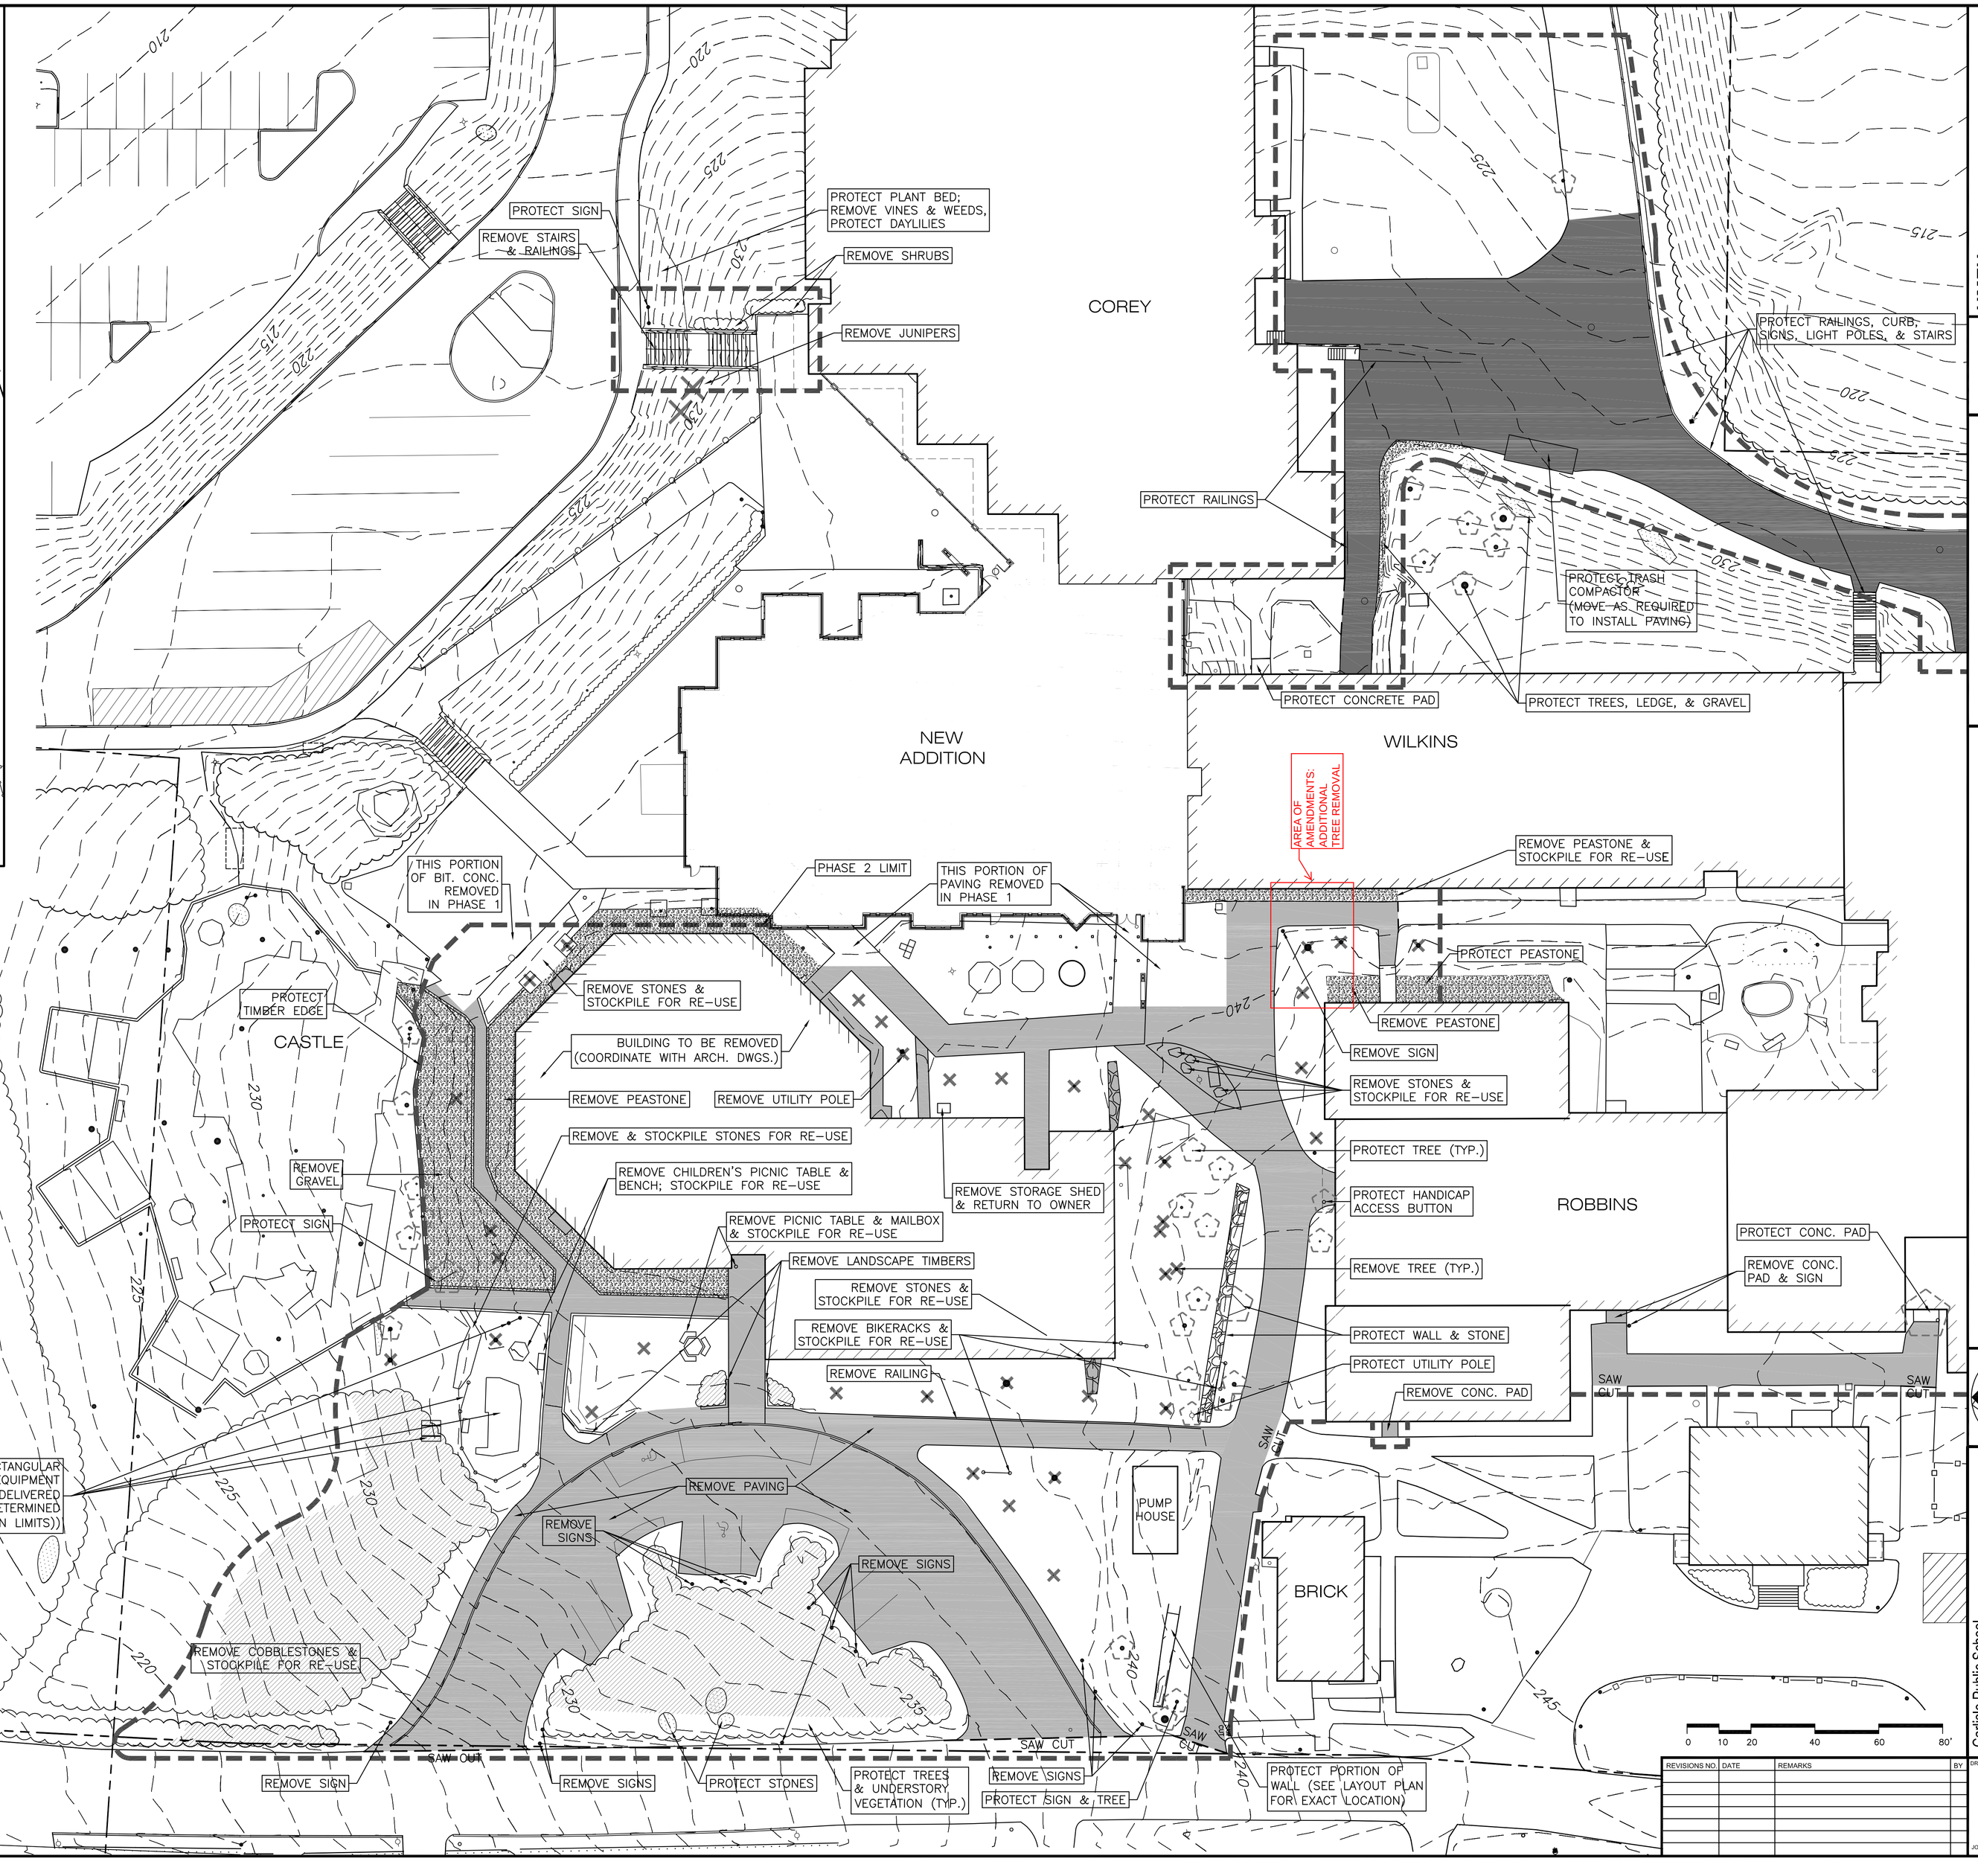

HMFH Architects, Inc.
191 Main Street
Cambridge, MA 02139
t. 617.492.2200
f. 617.492.3150
www.HMFH.com
Architecture · Programming · Master Planning

CBA Landscape Architects LLC
212 ELM STREET | SOMERVILLE, MA 02144 | www.cbalandscape.com
phone 617.623.1424 | fax 617.623.1425 | landscape architecture
urban design
preservation planning

CONSTRUCTION DOCUMENTS - PROGRESS SET
11-22-2010

TRUE NORTH
PLAN NORTH

Carlisle Public School
Carlisle, MA

PHASE 2 SITE DEMOLITION & REMOVALS PLAN

SCALE: 1" = 20'-0" DRAWN BY: XRF CHECKED BY: CCB

REVISIONS NO.	DATE	REMARKS	BY

DRAWING NUMBER **L1.2**

JOB NUMBER 600919

©COPYRIGHT HMFH ARCHITECTS, INC.