LAYOUT & MATERIAL NOTES:

1. The Landscape Contractor shall verify location of and protect all utilities, drainage, and sub-drainage structures. Call DIG-SAFE.
2. Landscape Contractor shall verify all dimensions on the ground and report any discrepancies to the Landscape Architect.
3. Landscape Contractor shall stake layout of plan on the site for approval of Landscape Architect, before commencement of construction. All curves shall be staked with markers at a minimum of one every two feet.
4. For color coat and play graphics color selection, see Layout Plans.

LEGEND:

- Concrete Paving for Fire Lane
- Concrete Paving Where No Vehicular Access is Allowed
- Bit. Concrete Paving For Fire Lane
- Bit. Concrete Paving Where No Vehicular Access is Allowed
- New Bit. Concrete Top Coat
- Temporary Play Area
- Limit of Work

BIT. CONC. TOP COAT COVERAGE PLAN

Scale: 1"= 60'

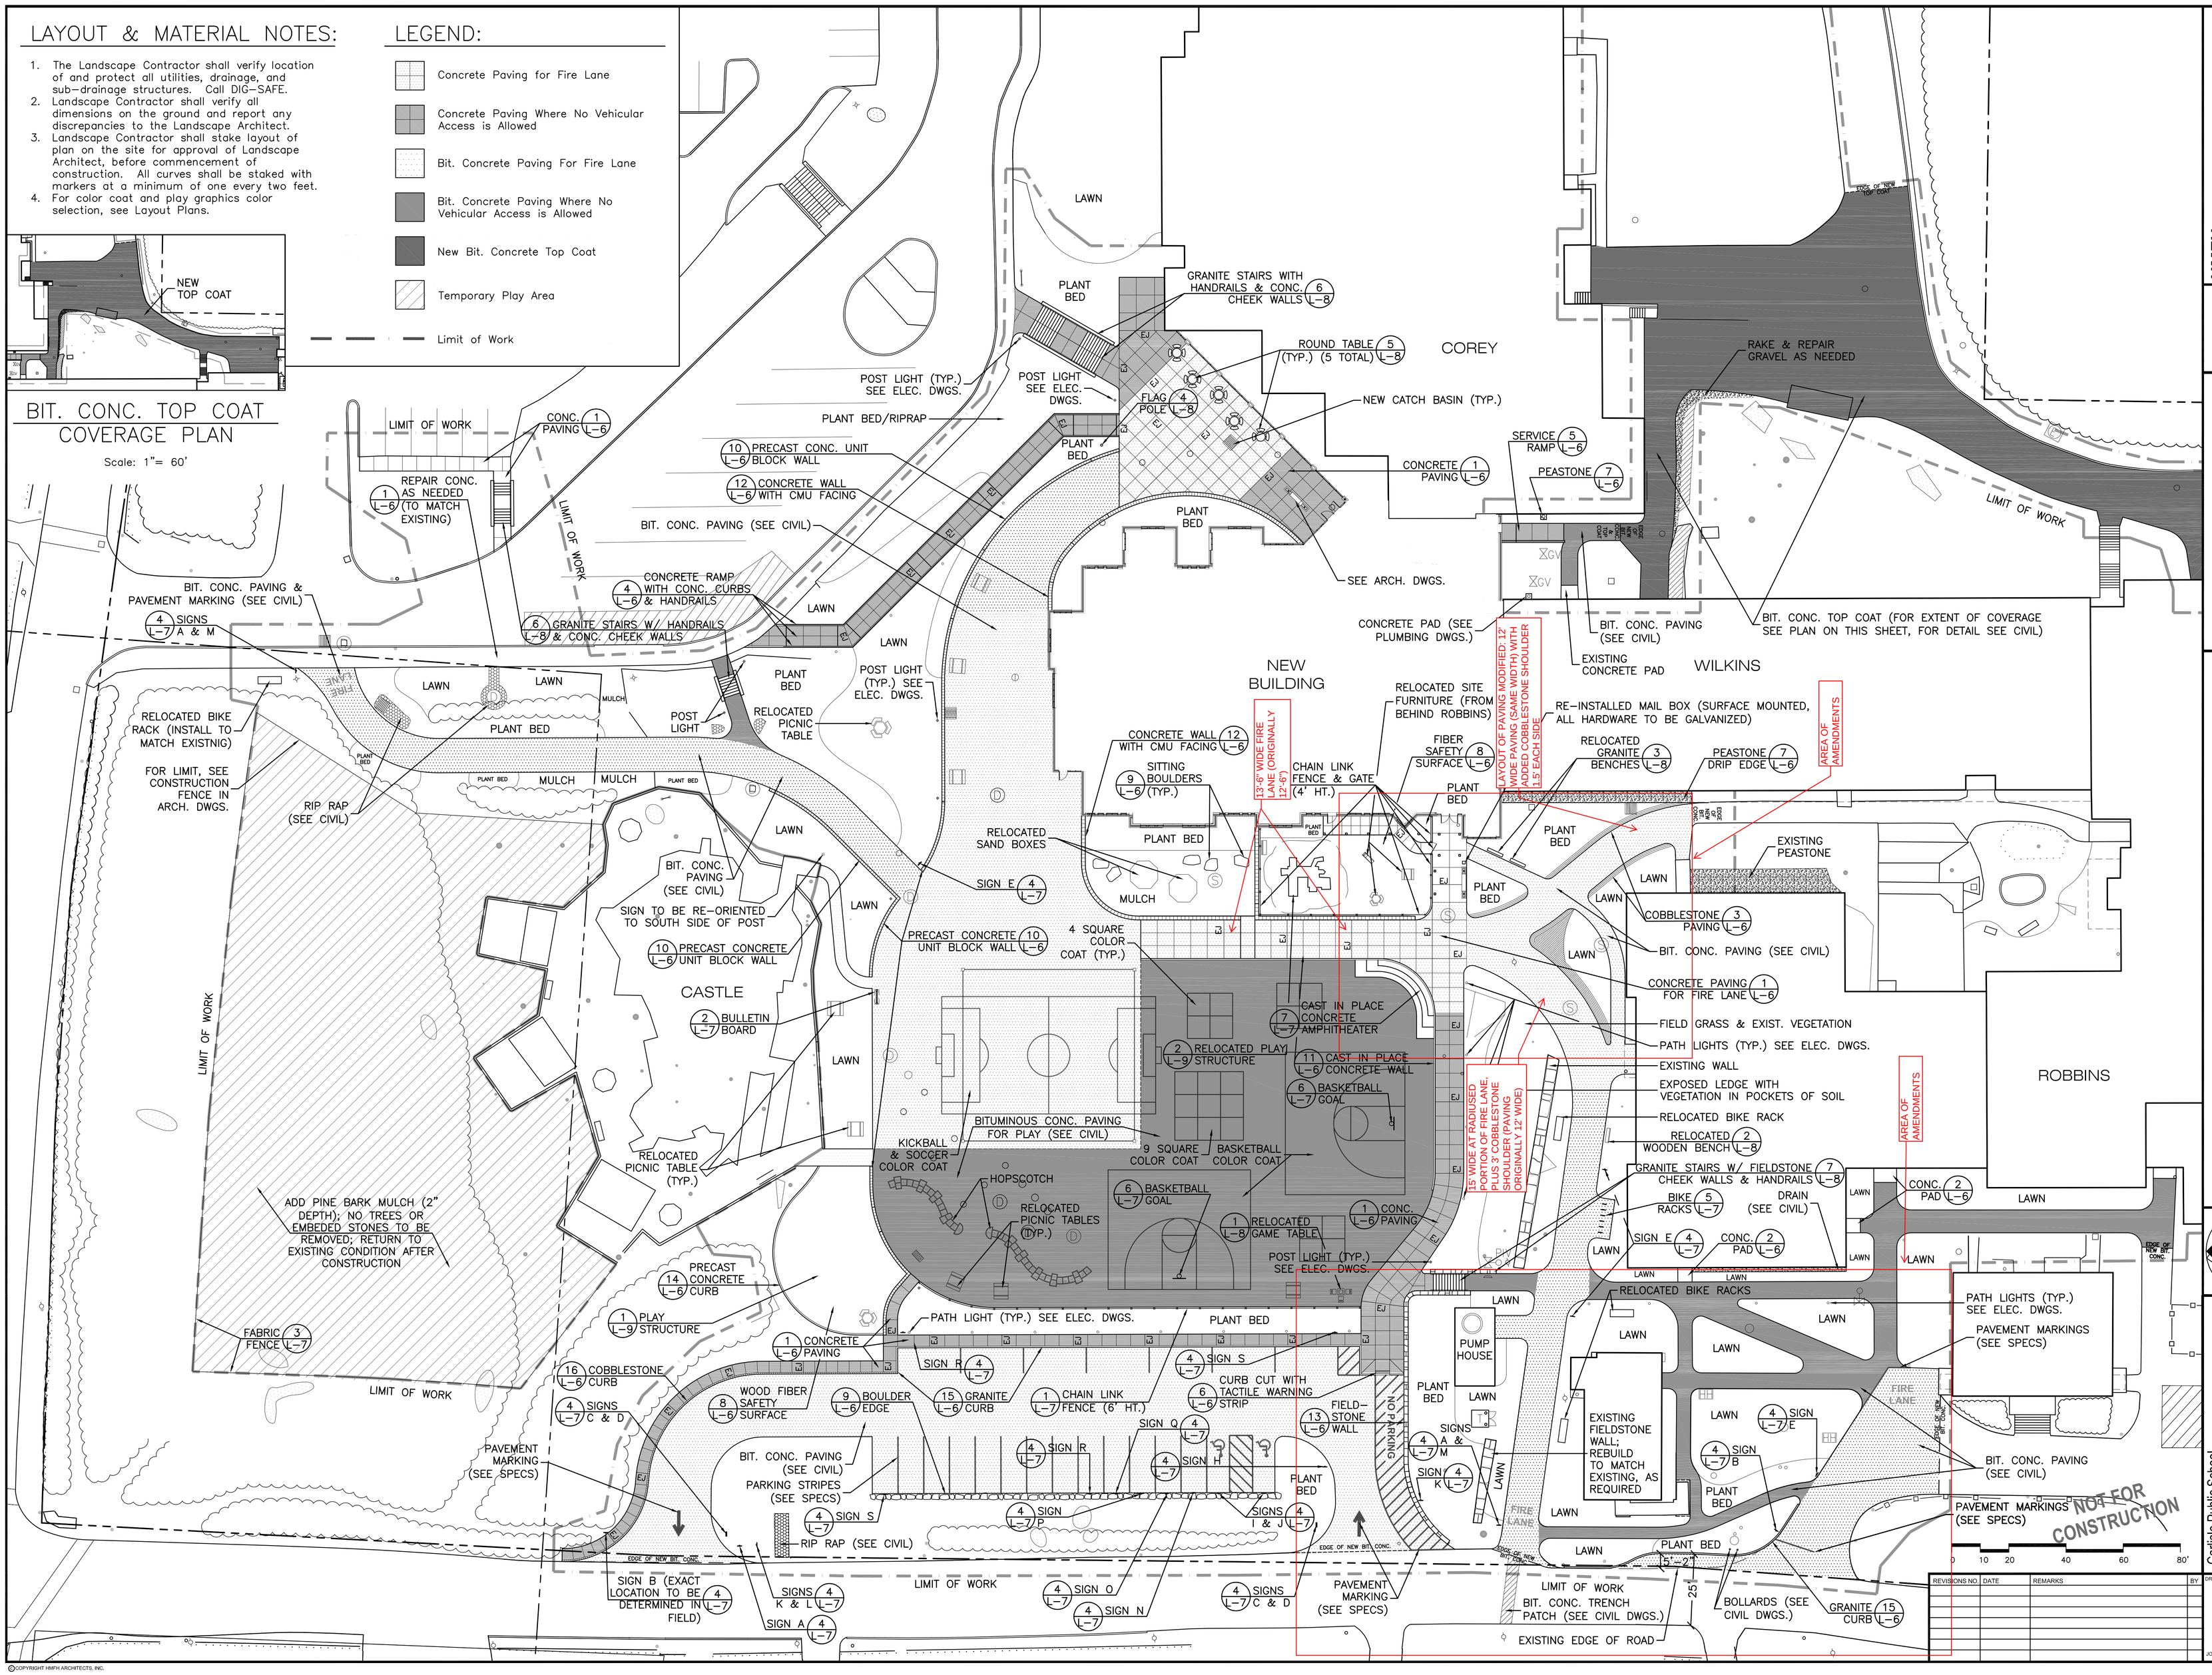

REVISIONS NO.	DATE	REMARKS	BY

DRAWING NUMBER **L2**

JOB NUMBER 600919

SCALE: 1" = 20'-0" DRAWN BY: KRF CHECKED BY: CCB

Carlisle Public School
Carlisle, MA
MATERIALS PLAN

CONSTRUCTION DOCUMENTS - PROGRESS SET
11-22-2010

TRUE NORTH
PLAN NORTH

HMFH Architects, Inc.
130 Bishop Allen Drive
Cambridge, MA 02139
t. 617.492.2200
f. 617.492.9070
www.HMFH.com
Architecture · Programming · Master Planning

CBA Landscape Architects LLC
212 ELM STREET | SOMERVILLE, MA 02144 | www.cbalandscape.com
phone 617.623.1424 | fax 617.623.1425 | landscape architecture urban design environmental planning

©COPYRIGHT HMFH ARCHITECTS, INC.