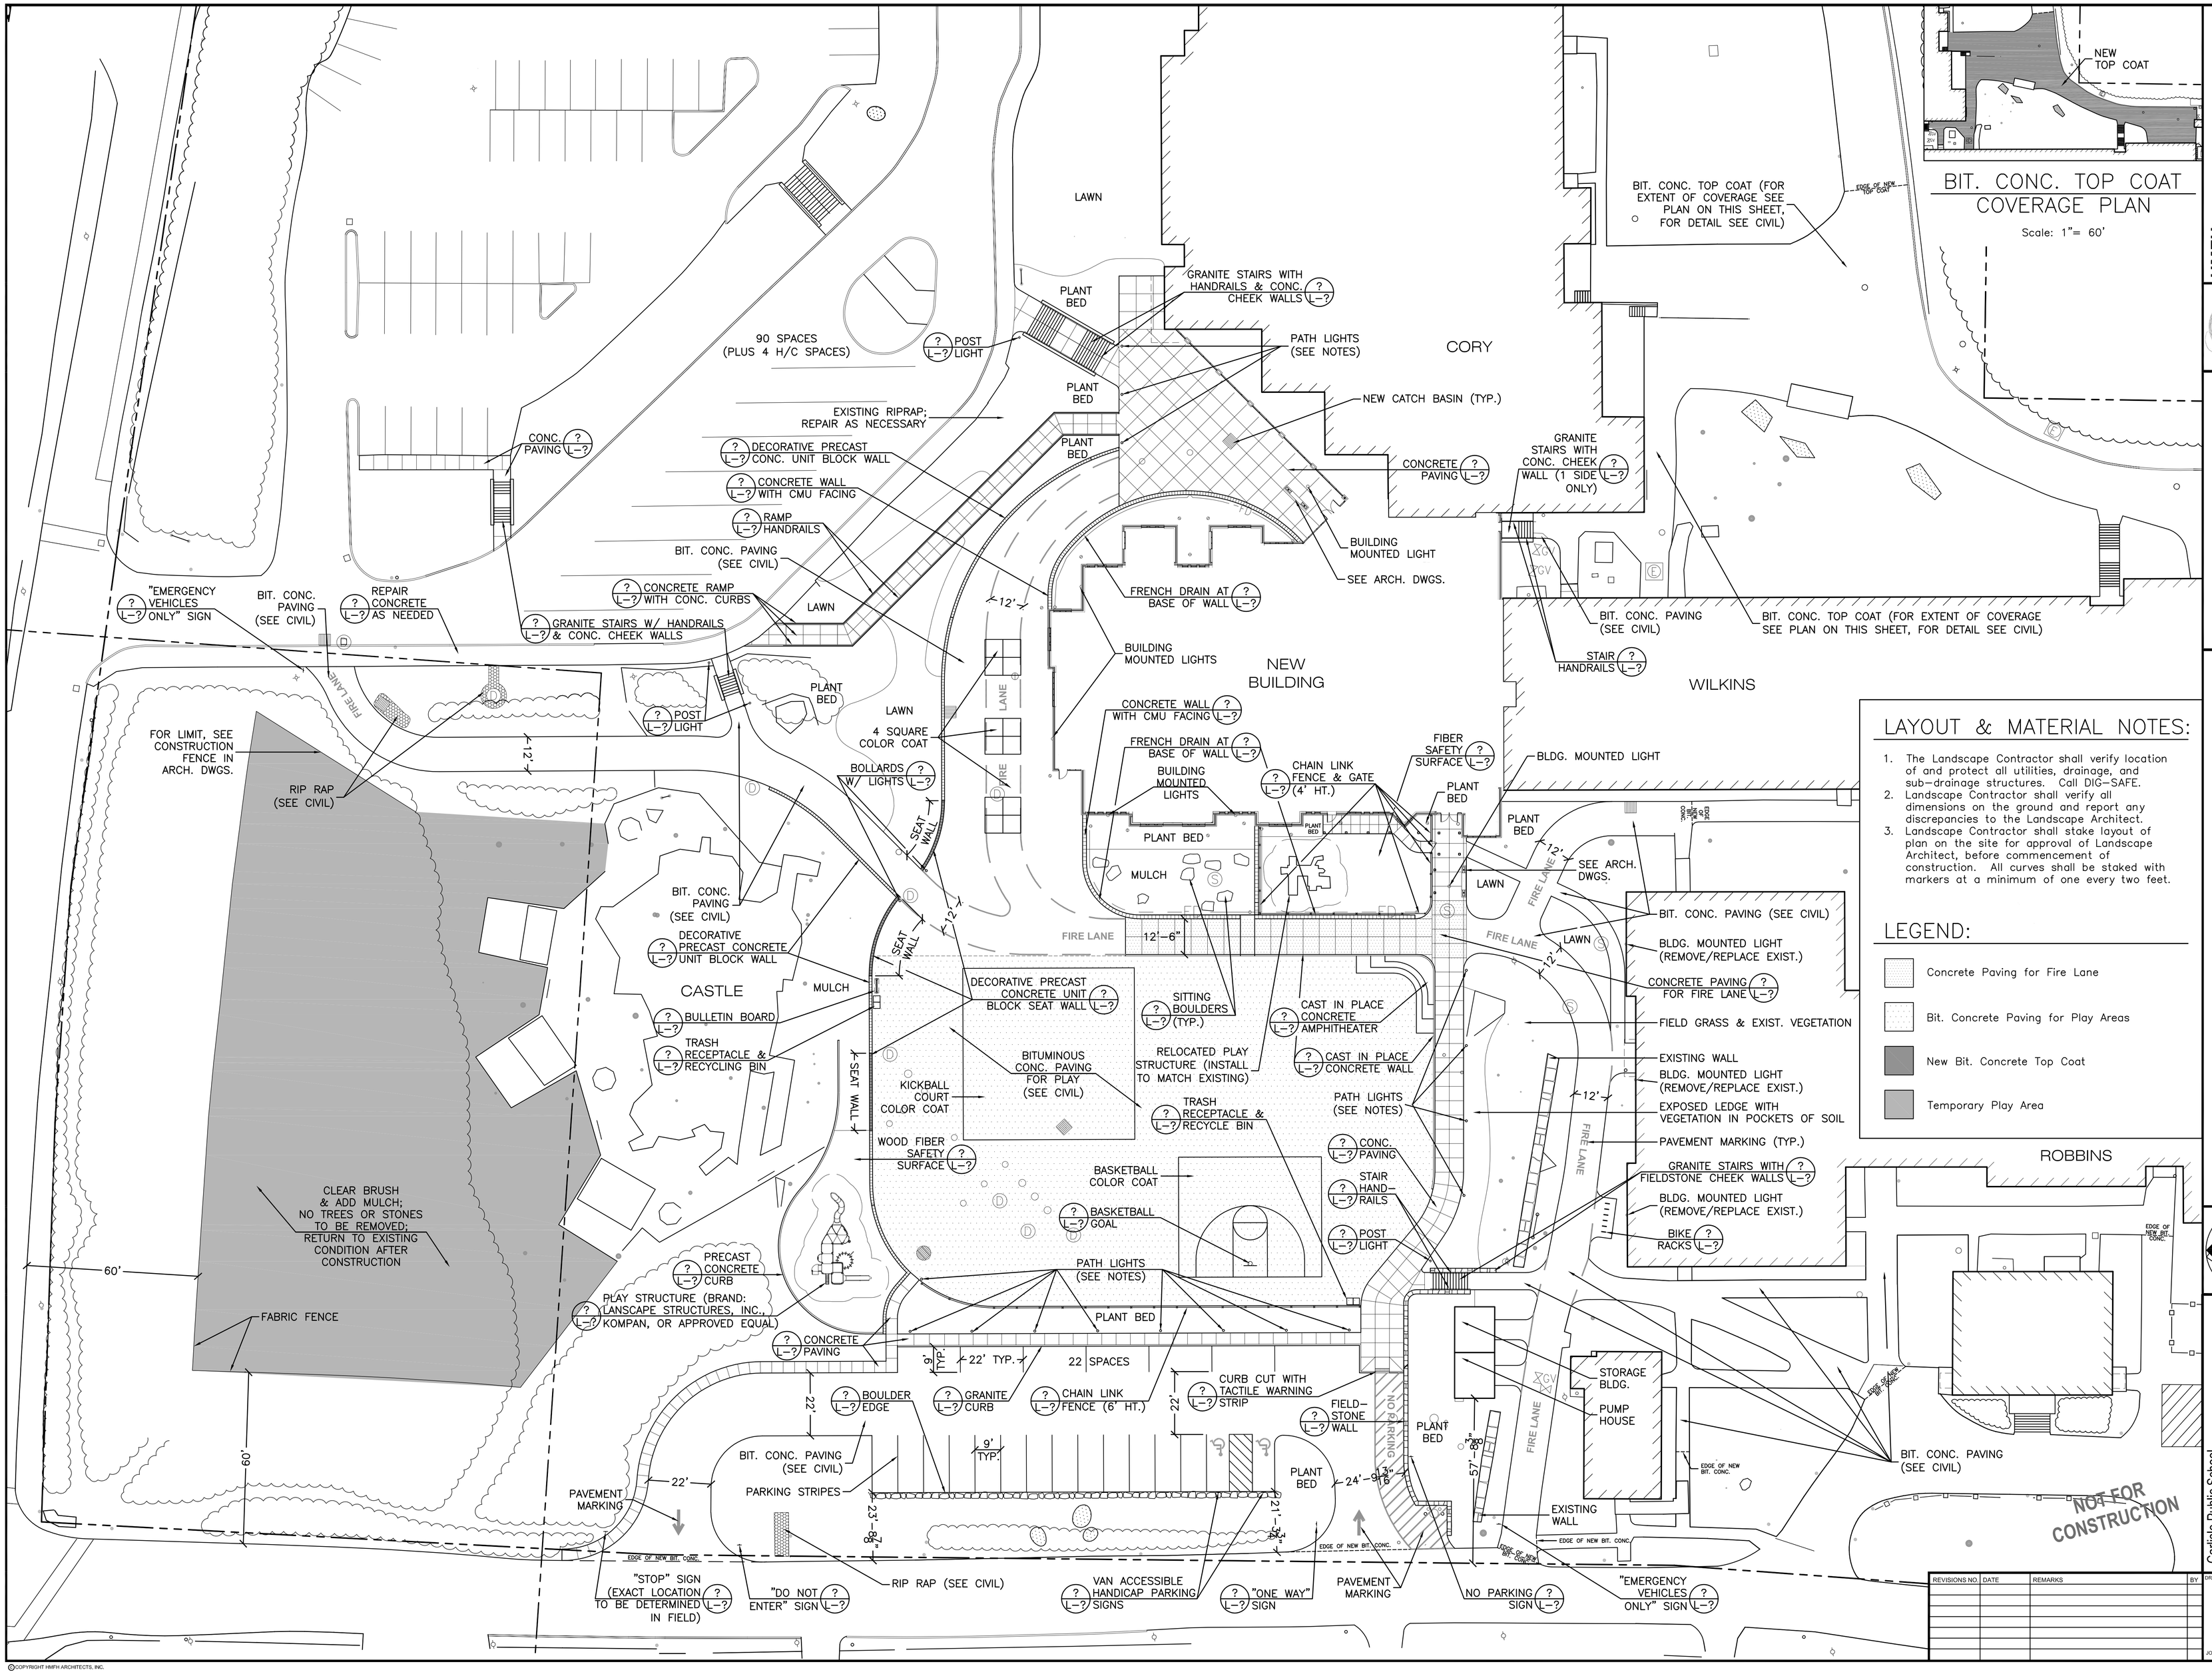

HMFH Architects, Inc.
100 Summer Street, Suite 1100
Boston, MA 02110
T: 617.482.2200
F: 617.482.7513
www.HMFH.com
Architecture · Programming · Master Planning

CBLA Landscape Architects LLC
212 Elm Street | Somerville, MA 02144 | www.cblandscape.com
phone 617.623.1928 | fax 617.623.9275 | info@cblandscape.com
landscape architecture
urban design
environmental planning

SITE PLAN REVIEW
09-09-2010

Carlisle Public School
Carlisle, MA
MATERIALS PLAN & KEY DIMENSIONS
SCALE: 1"=20'-0" DRAWN BY: KRF CHECKED BY: CCB

REVISIONS NO.	DATE	REMARKS	BY

DRAWING NUMBER
L2

JOB NUMBER 600919

©COPYRIGHT HMFH ARCHITECTS, INC.