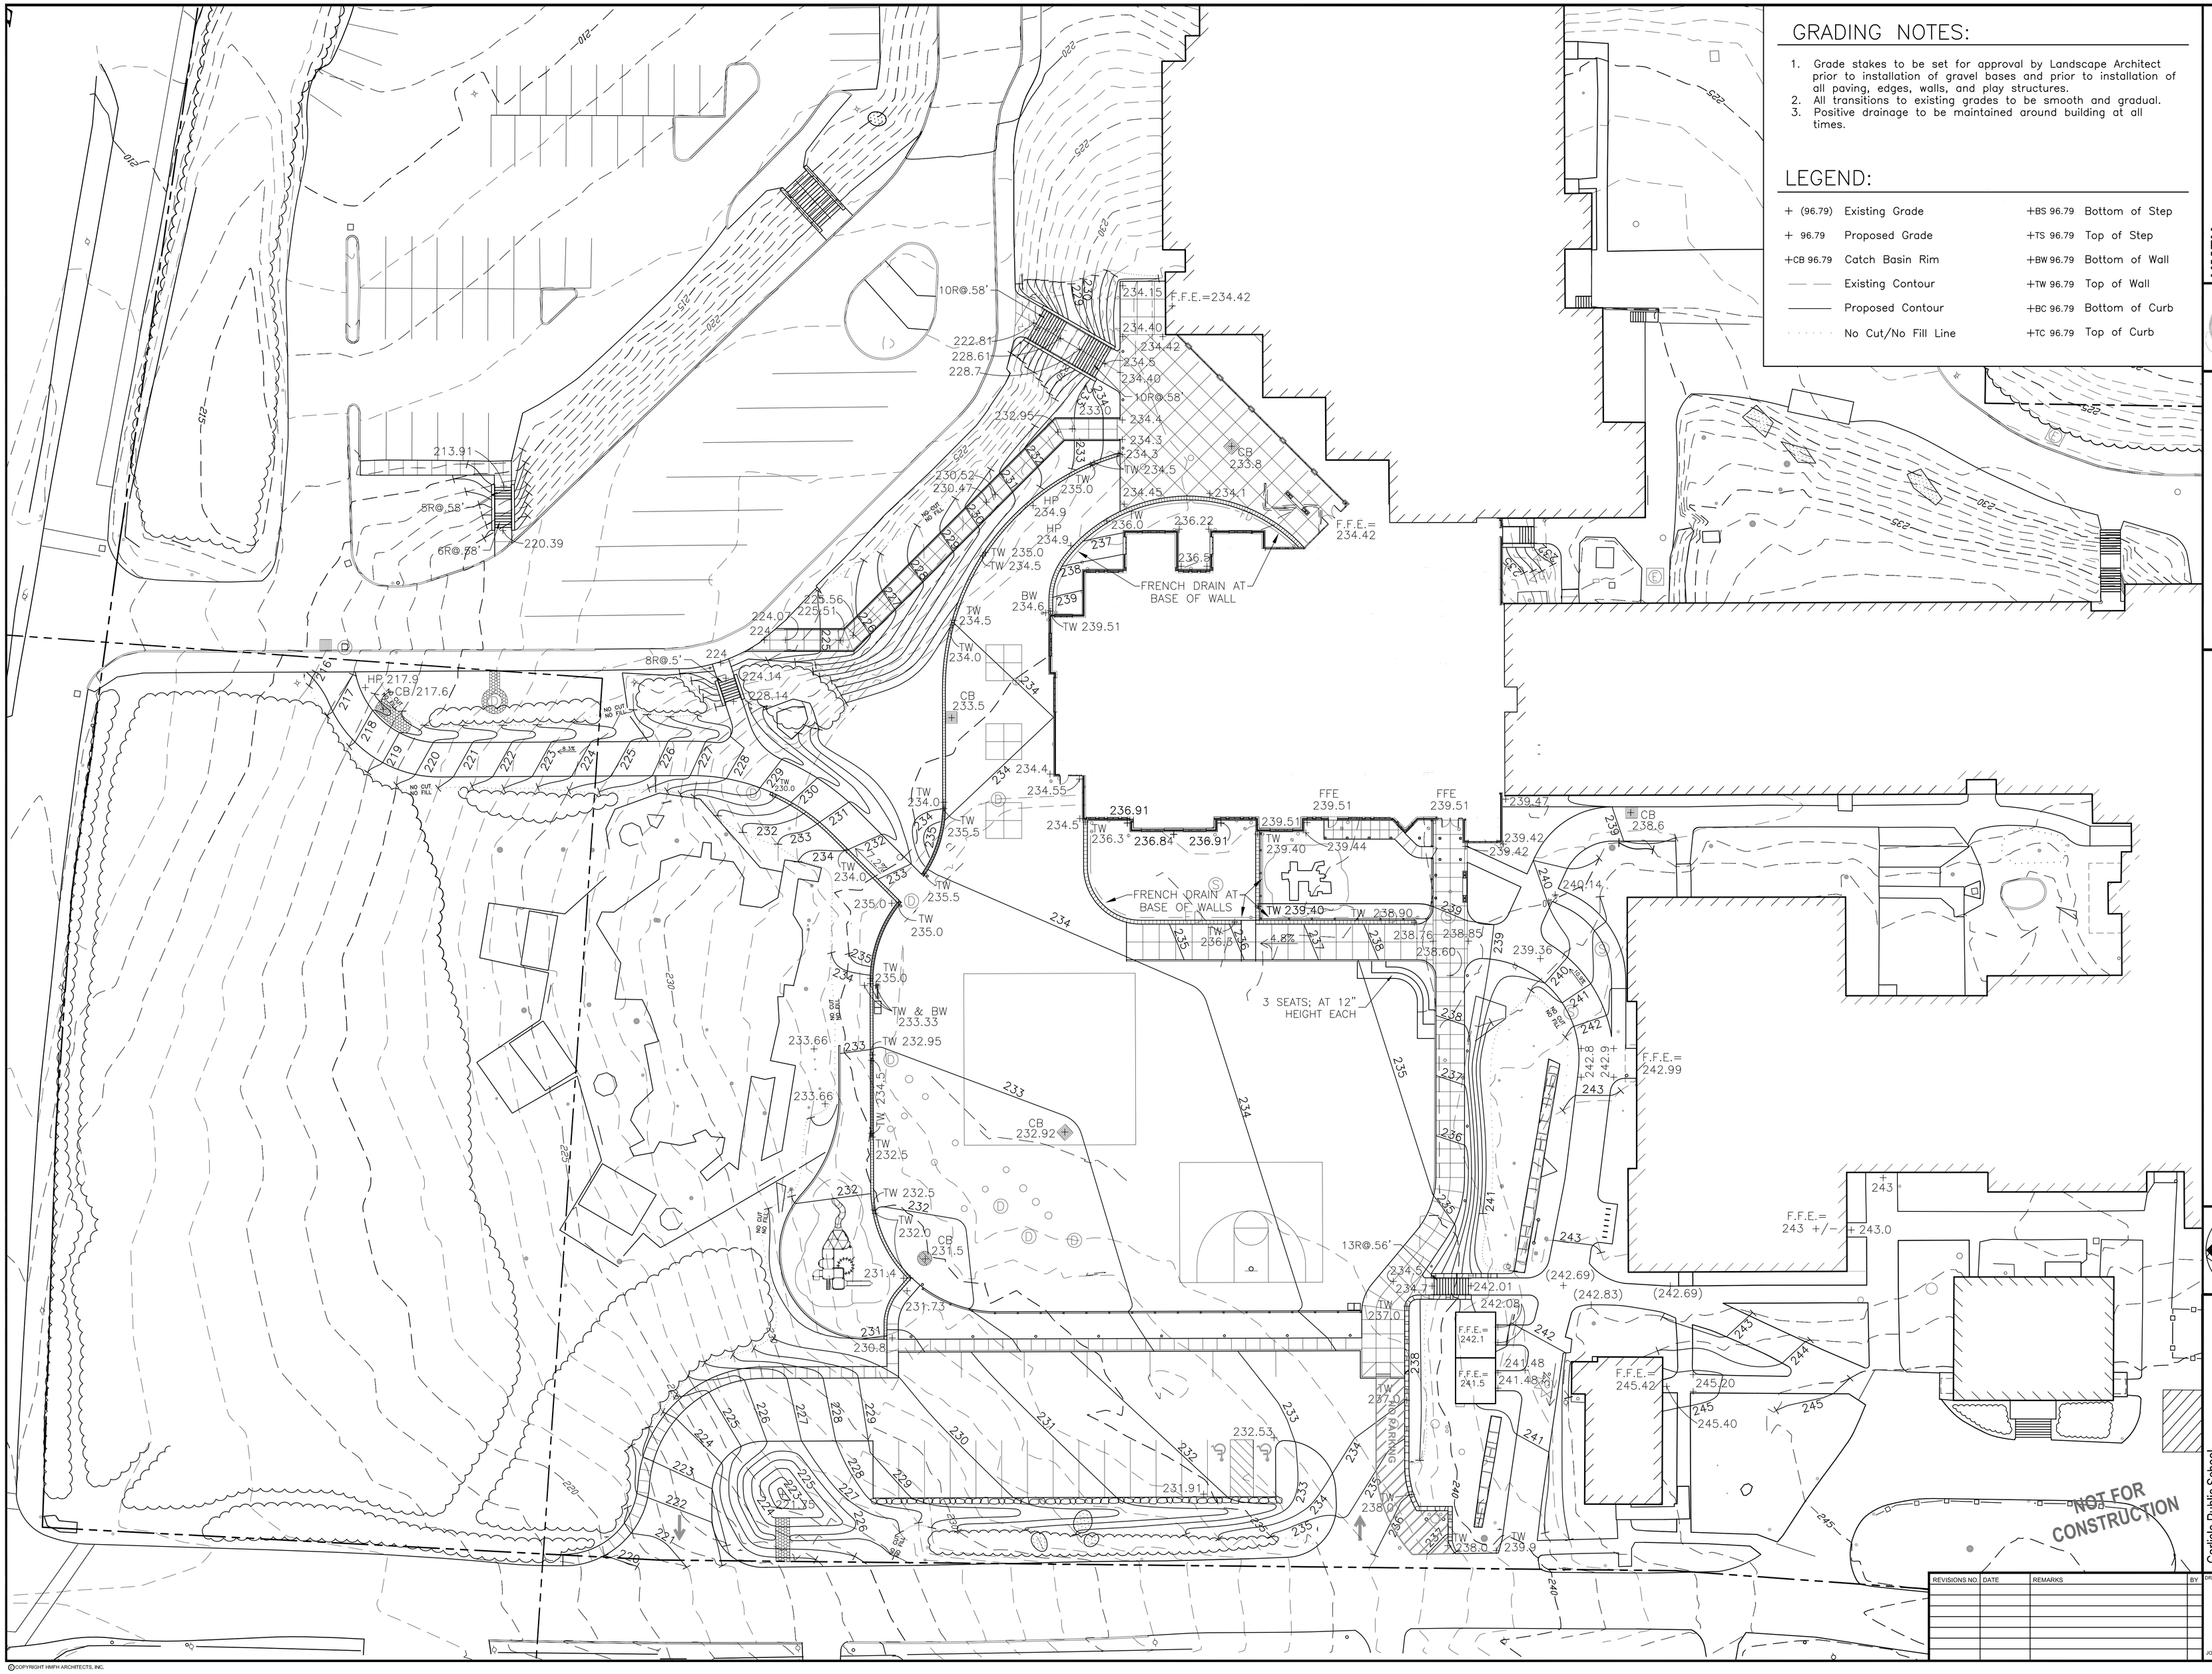

GRADING NOTES:

1. Grade stakes to be set for approval by Landscape Architect prior to installation of gravel bases and prior to installation of all paving, edges, walls, and play structures.
2. All transitions to existing grades to be smooth and gradual.
3. Positive drainage to be maintained around building at all times.

LEGEND:

+ (96.79)	Existing Grade	+BS 96.79	Bottom of Step
+ 96.79	Proposed Grade	+TS 96.79	Top of Step
+CB 96.79	Catch Basin Rim	+BW 96.79	Bottom of Wall
— —	Existing Contour	+TW 96.79	Top of Wall
———	Proposed Contour	+BC 96.79	Bottom of Curb
· · · · ·	No Cut/No Fill Line	+TC 96.79	Top of Curb

HMFH Architects, Inc.
130 Bishop Allen Drive
Cambridge, MA 02139
t 617.492.2200
f 617.876.9775
www.HMFH.com
Architecture · Programming · Master Planning

CB | A Landscape Architects LLC
212 ELM STREET | SOMERVILLE, MA 02144 | www.cbalandscape.com
phone 617.623.7509 | fax 617.776.8775 | cbsa@cbalandscape.com
landscape architecture
urban design
master planning

SITE PLAN REVIEW
09-09-2010

TRUE NORTH
PLAN NORTH

Carlisle Public School
Carlisle, MA

GRADING PLAN

SCALE: 1" = 20'-0" DRAWN BY: KRF CHECKED BY: CCB

REVISIONS NO.	DATE	REMARKS	BY

DRAWING NUMBER
L3

JOB NUMBER 600919

© COPYRIGHT HMFH ARCHITECTS, INC.